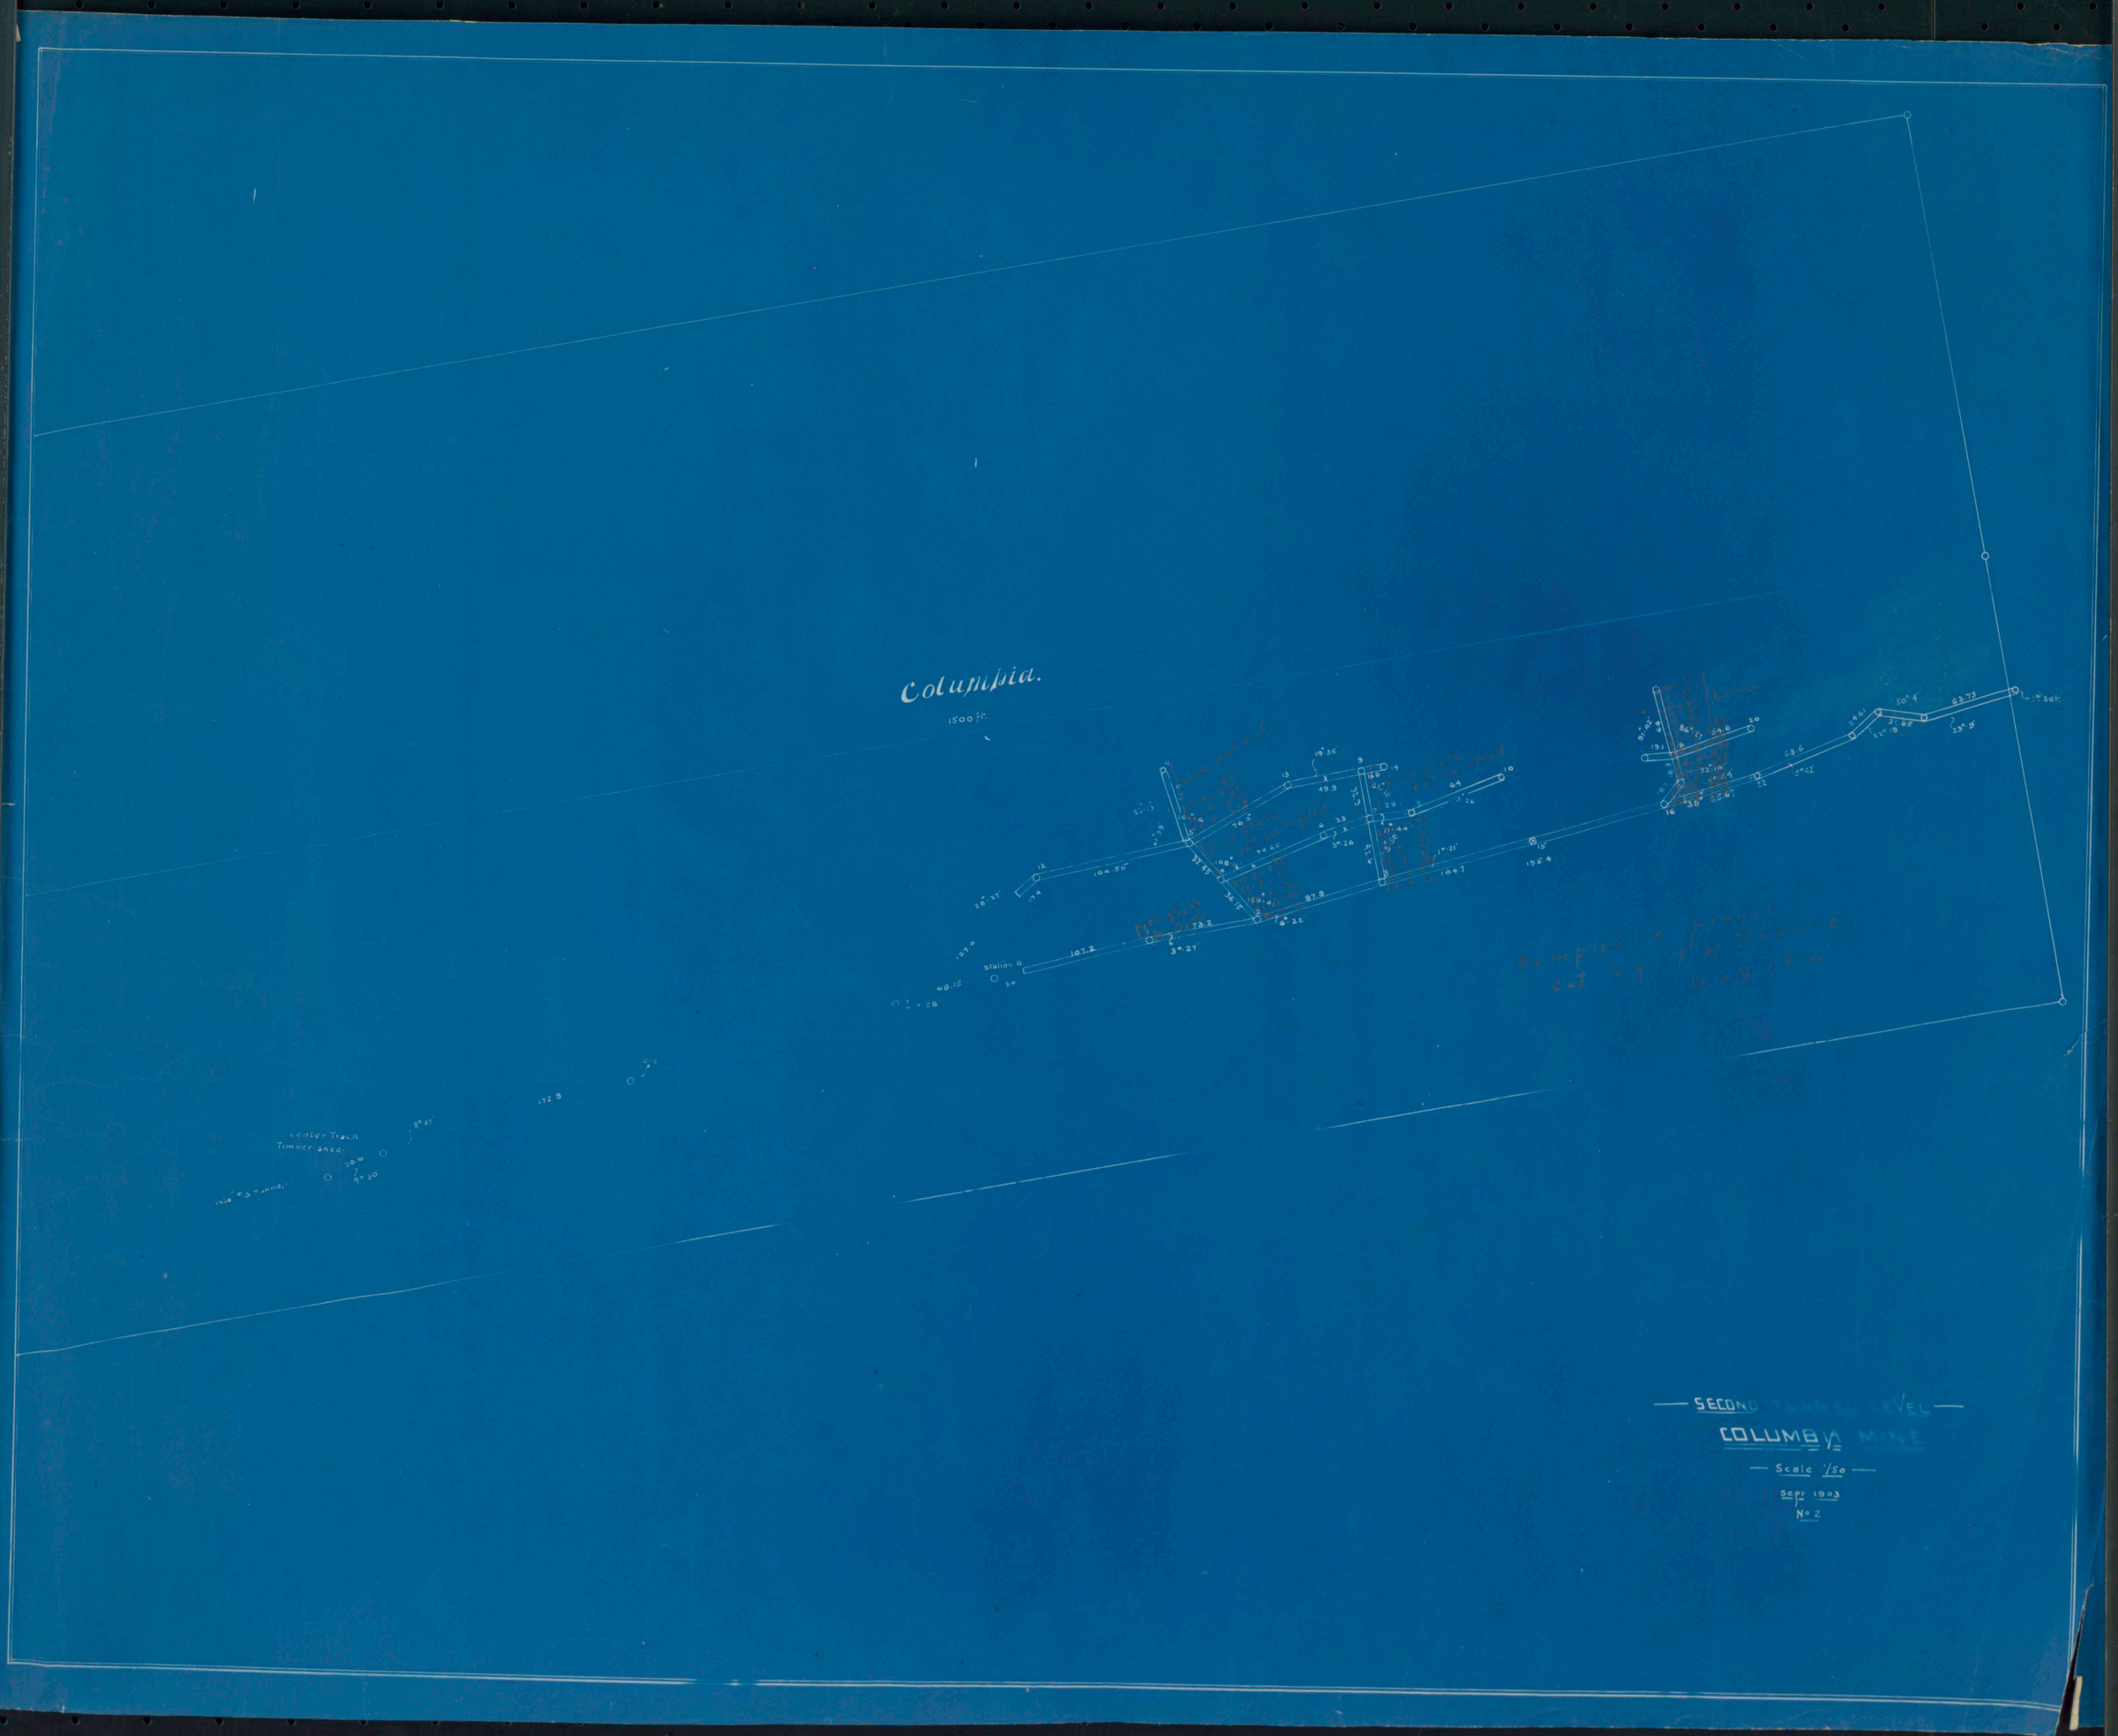
Columbia.
1500 ft.
Station 0
Center Track
Timber shed.
SECOND
COLUMBIA MINE
Scale 1/50
Sept 1903
No 2